
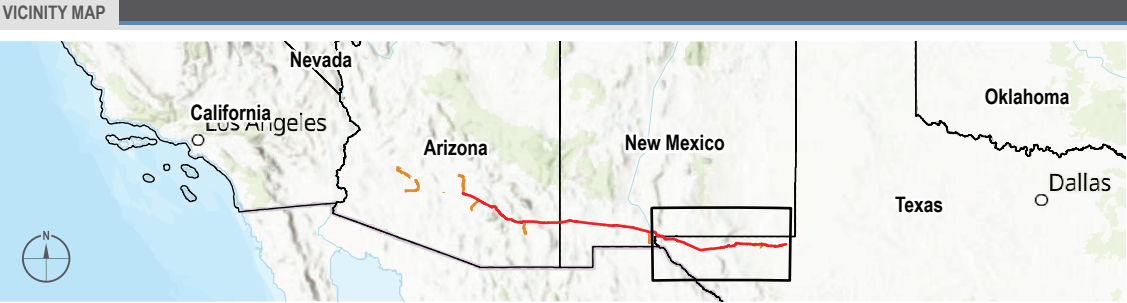


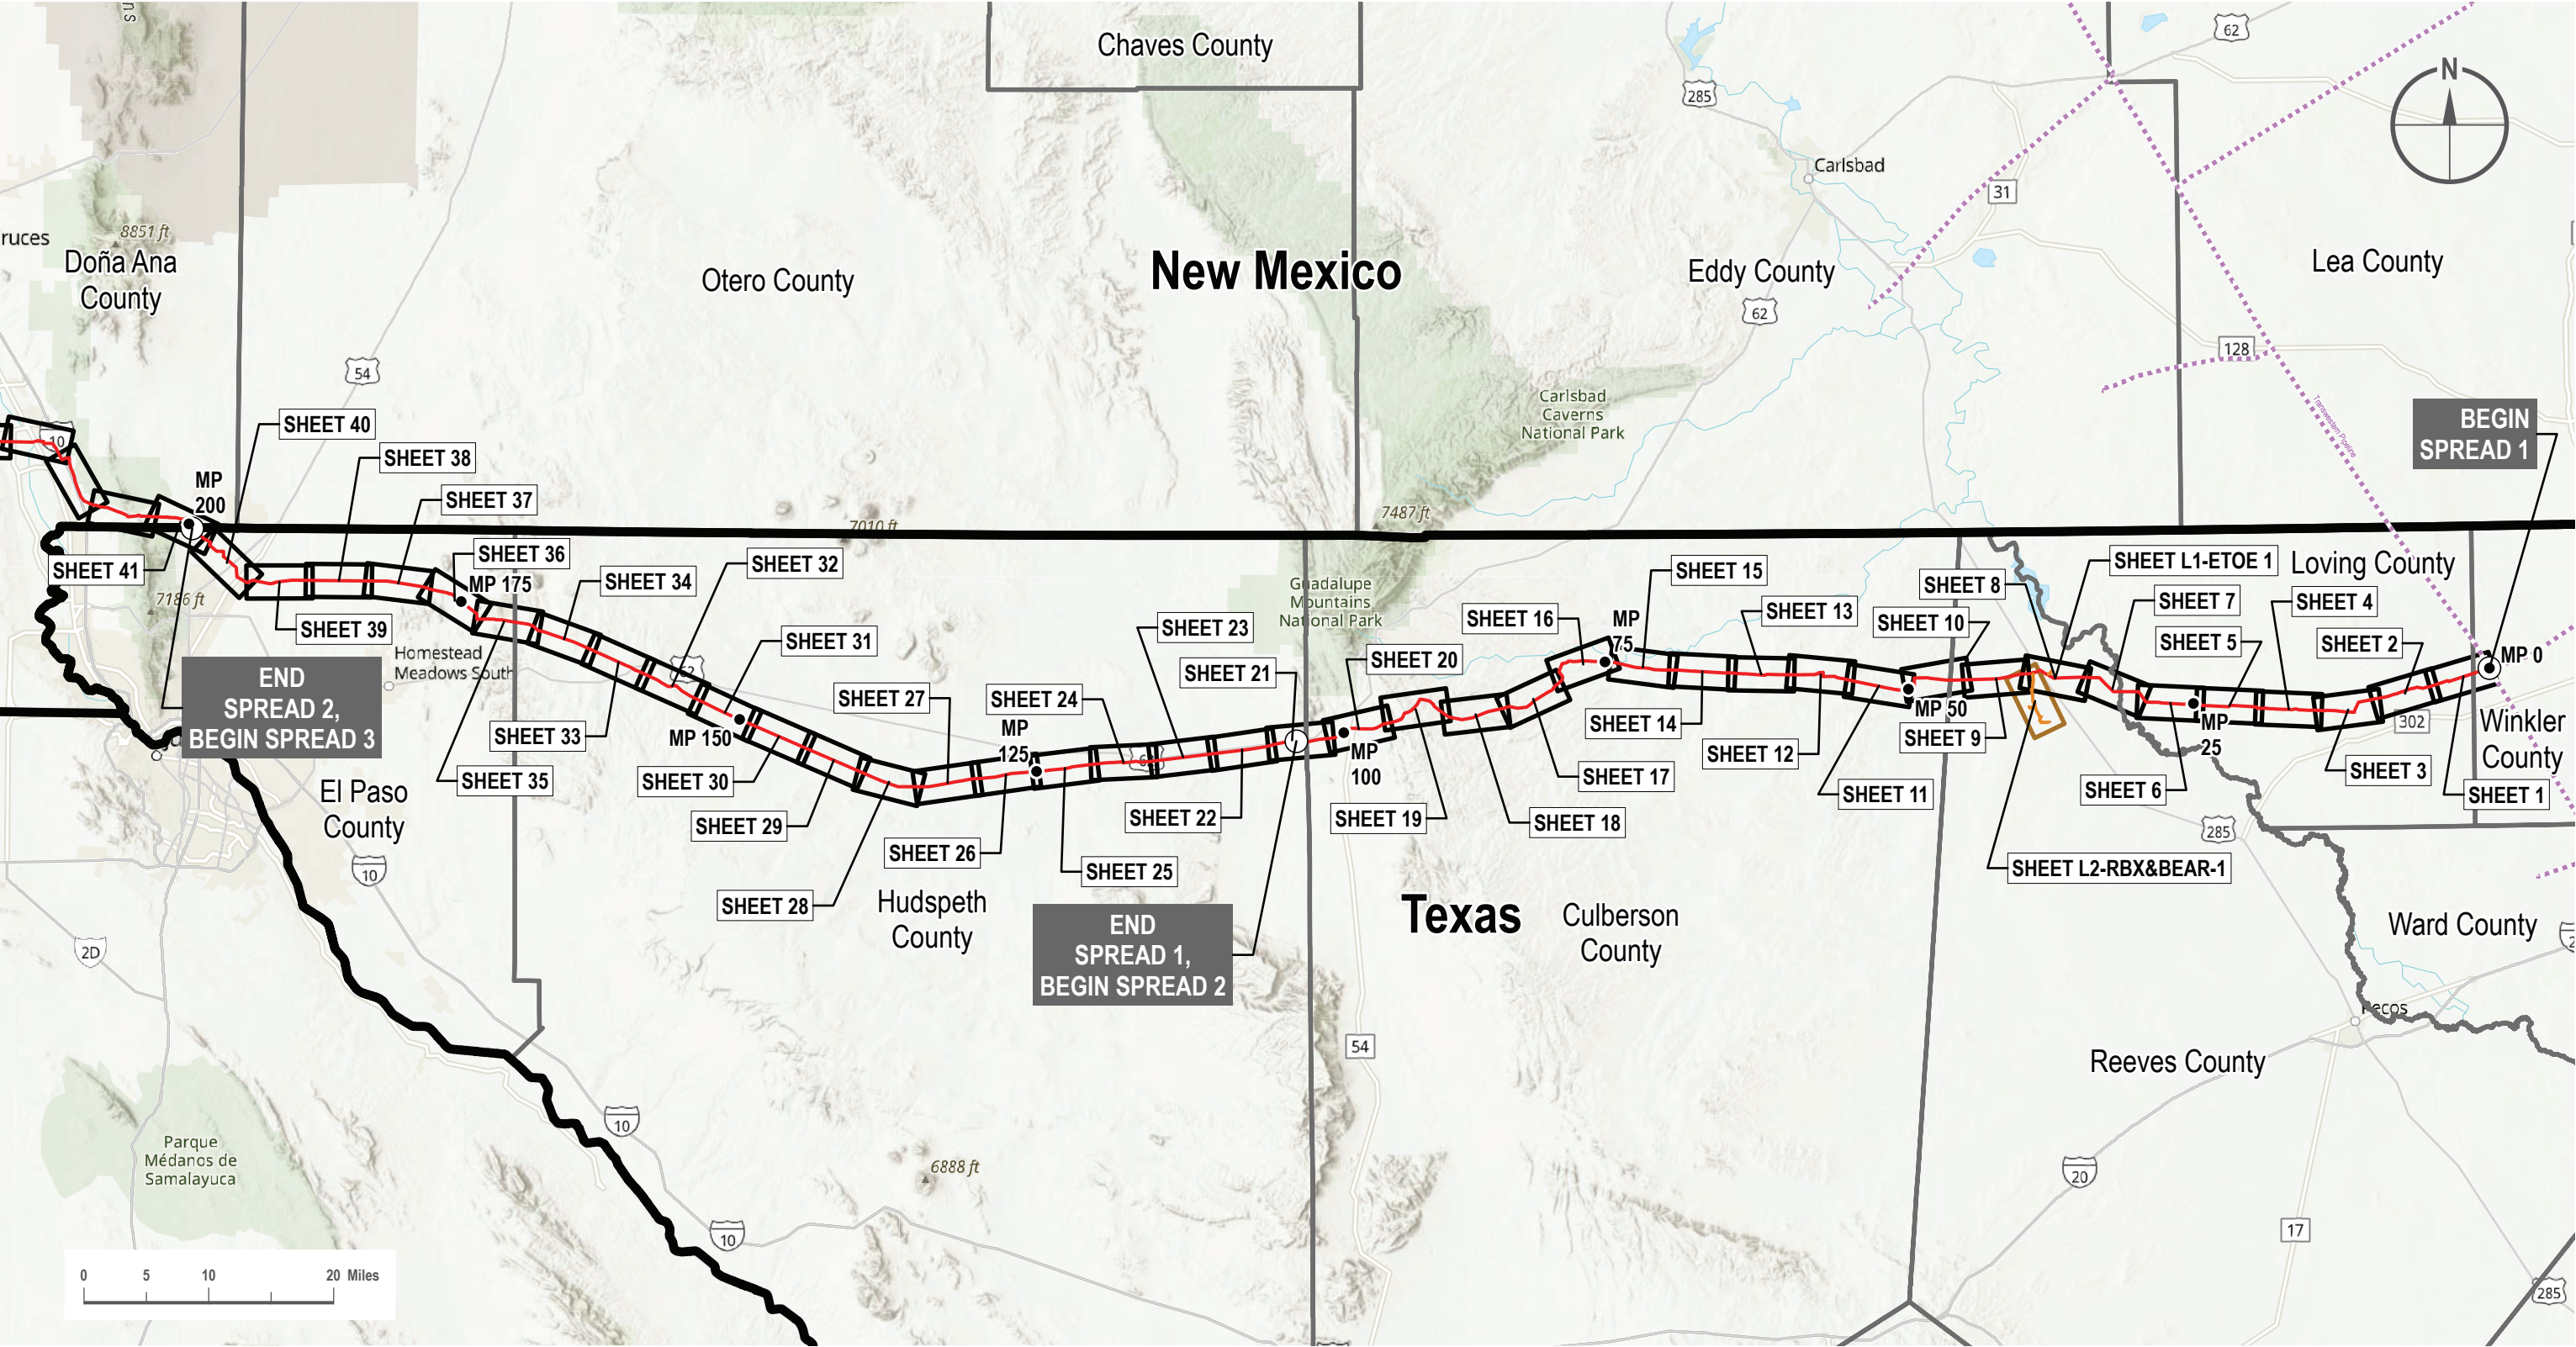

- LEGEND**
- Spread Break
 - Proposed Mainline
 - Proposed Lateral
 - Existing Transwestern Pipeline System

PREPARED BY

EXP Energy Services Inc.
t: +1 (713) 439-3600
11330 Clay Road, Suite 550
Houston, TX 77041
www.exp.com

DESERT SOUTHWEST EXPANSION PROJECT

Client:


ENERGY TRANSFER
Transwestern Pipeline Company, LLC

REVISIONS

Date: 2026-08-18	Revised by: GS	Checked by: CL/DD
0 - Issued for Draft FERC Filing		
Date:	Revised by:	Checked by:

DRAWING INFORMATION

Scale: 1 : 819,906	Projection: NAD83 UTM 13N (ft)
Sheet: TX Index	Drawing Number: 1001-06-003

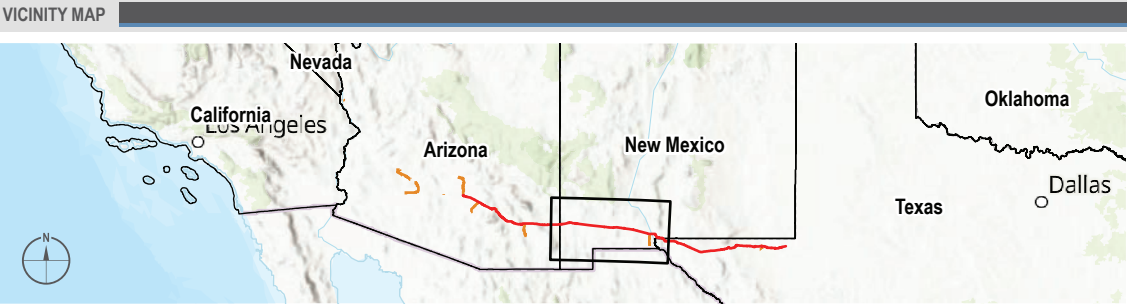

LEGEND

- Spread Break
- Proposed Mainline
- Proposed Lateral

PREPARED BY

EXP Energy Services Inc.
t: +1 (713) 439-3600
11330 Clay Road, Suite 550
Houston, TX 77041
www.exp.com



DESERT SOUTHWEST EXPANSION PROJECT

Client:
ENERGY TRANSFER
Transwestern Pipeline Company, LLC

REVISIONS



Date: 2026-08-18 Revised by: GS Checked by: CL/DD
0 - Issued for Draft FERC Filing

Date: Revised by: Checked by:

DRAWING INFORMATION

Scale: 1 : 700,000
Projection: NAD83 UTM 12N (ft)

Sheet: NM Index
Drawing Number: 1001-06-003

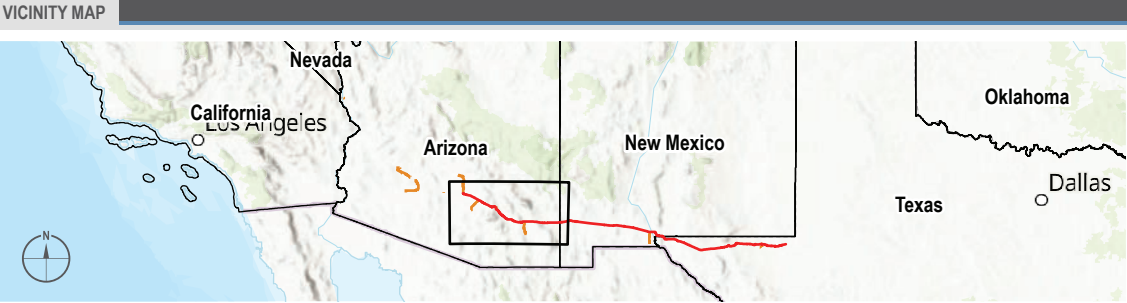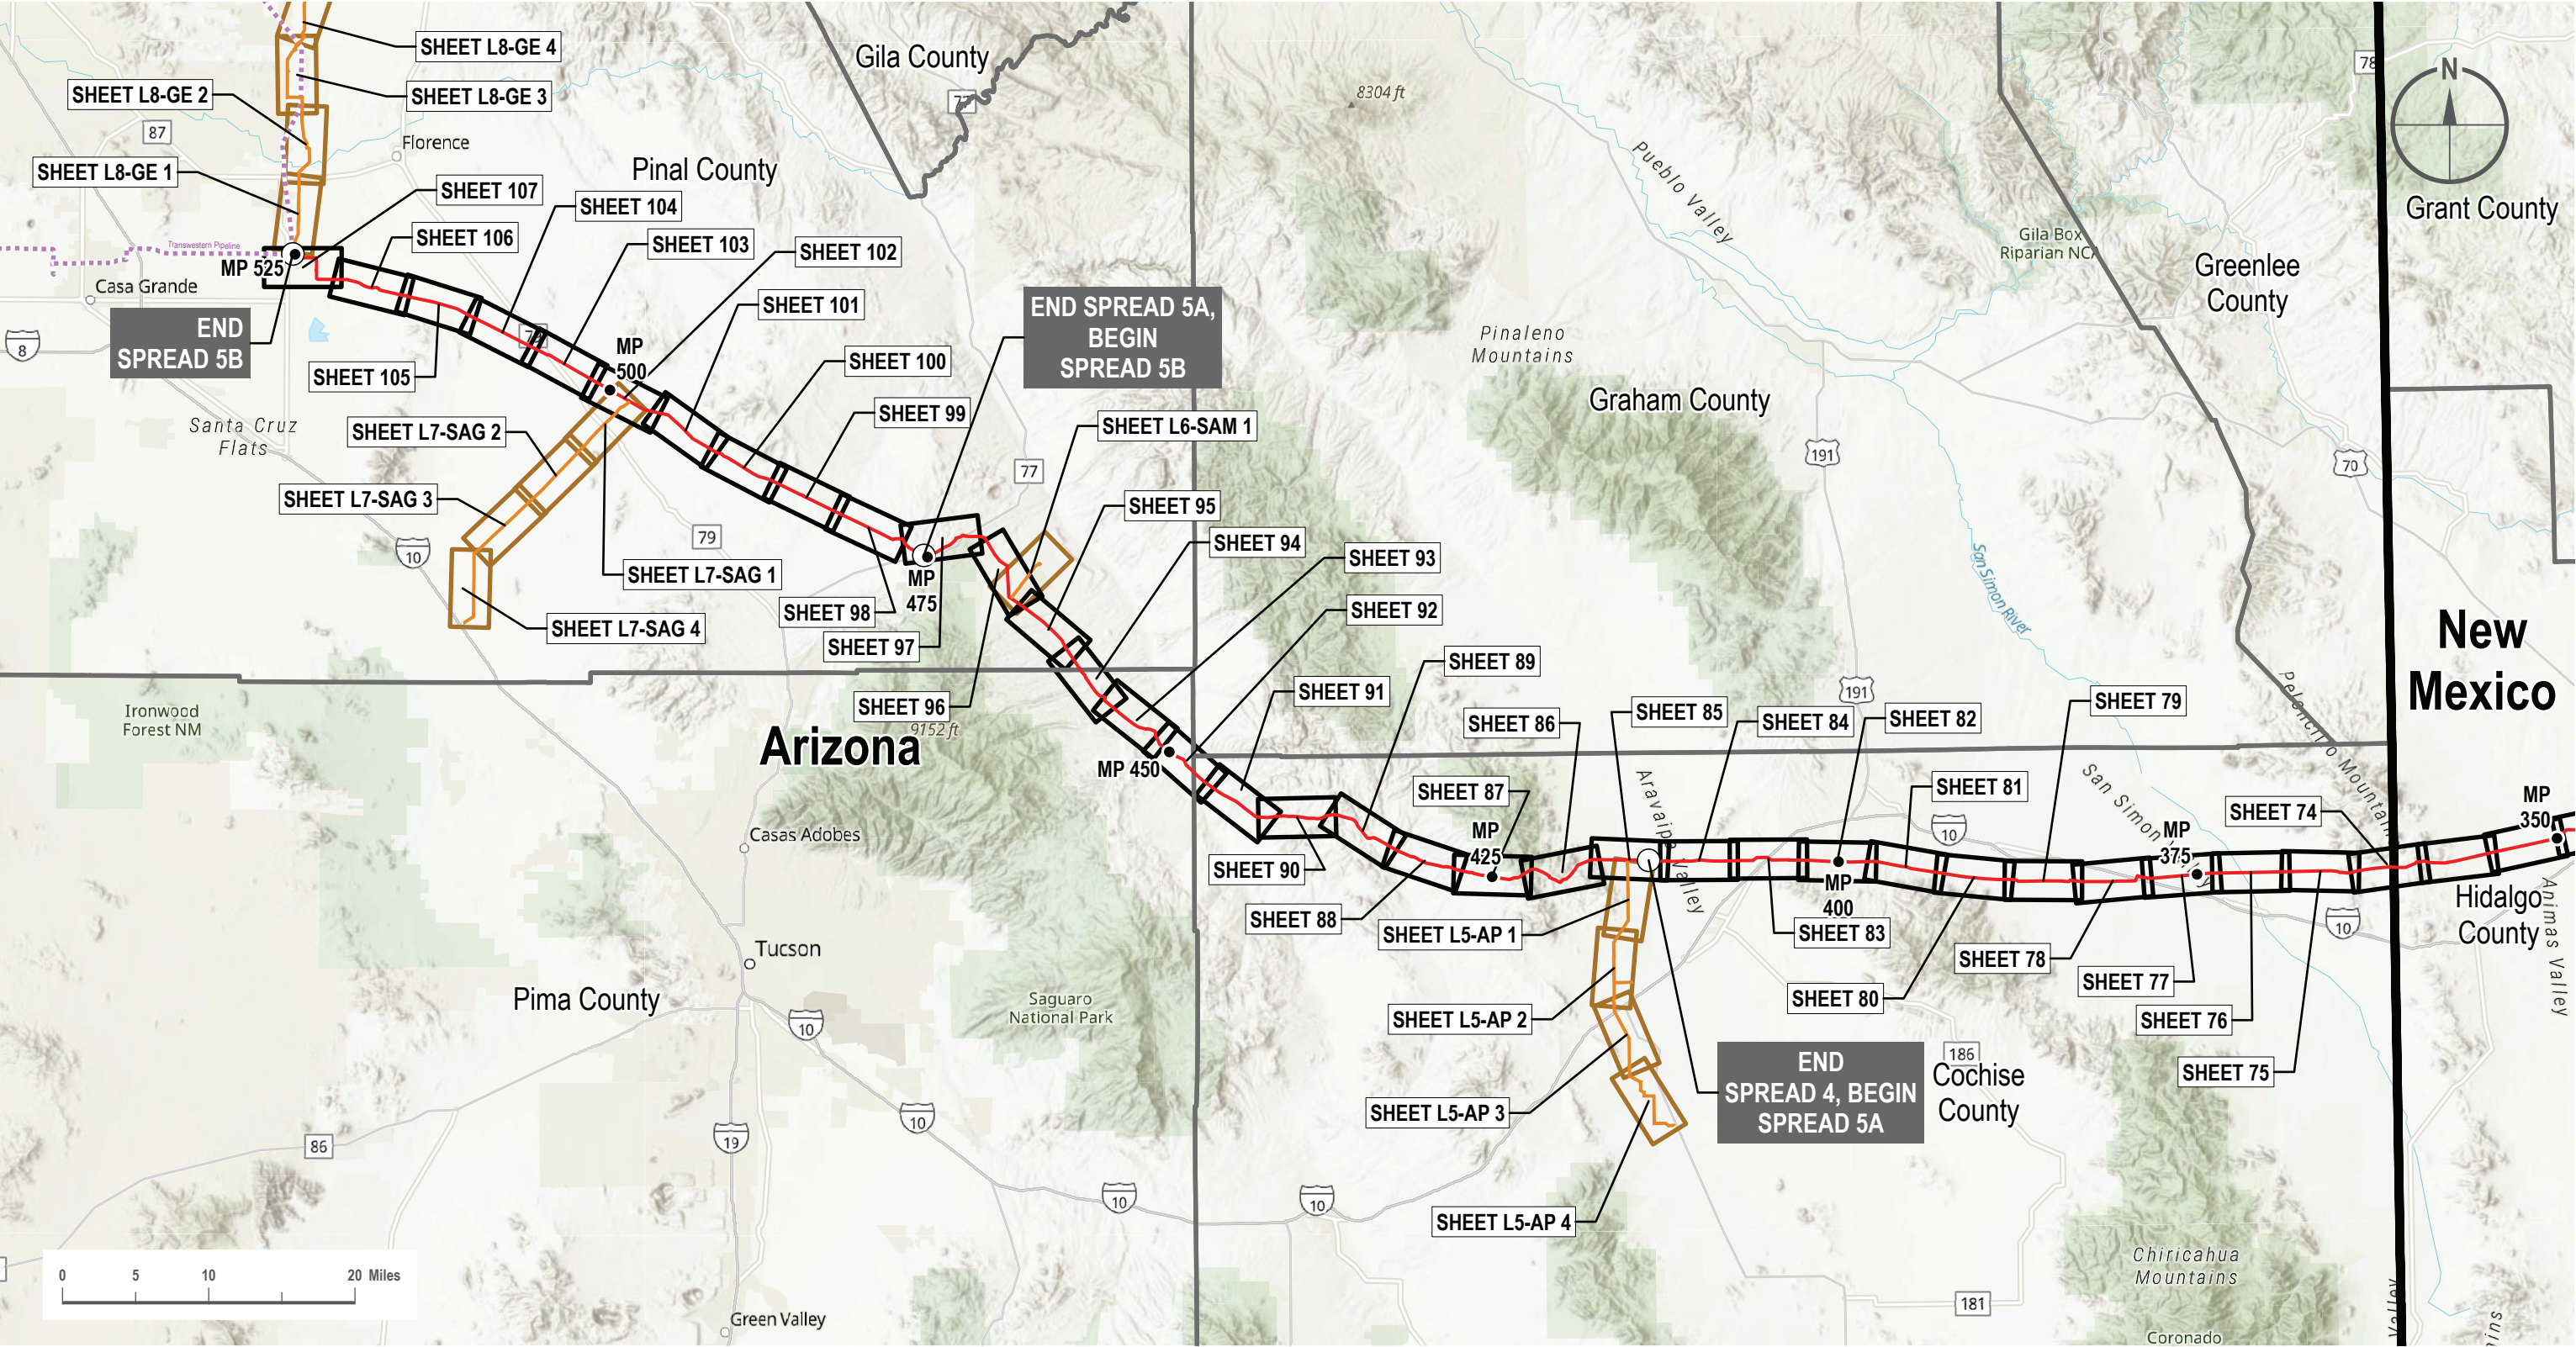

- LEGEND
- Spread Break
 - Proposed Mainline
 - Proposed Lateral
 - Existing Transwestern Pipeline System

PREPARED BY
EXP Energy Services Inc.
t: +1 (713) 439-3600
11330 Clay Road, Suite 550
Houston, TX 77041
www.exp.com


DESERT SOUTHWEST EXPANSION PROJECT
Client:
ENERGY TRANSFER
Transwestern Pipeline Company, LLC

REVISIONS
Date: 2026-08-18 Revised by: GS Checked by: CL/DD
0 - Issued for Draft FERC Filing

DRAWING INFORMATION
Scale: 1 : 700,000
Projection: NAD83 UTM 12N (ft)

Date: Revised by: Checked by:

Sheet: AZ Index 1
Drawing Number: 1001-06-003

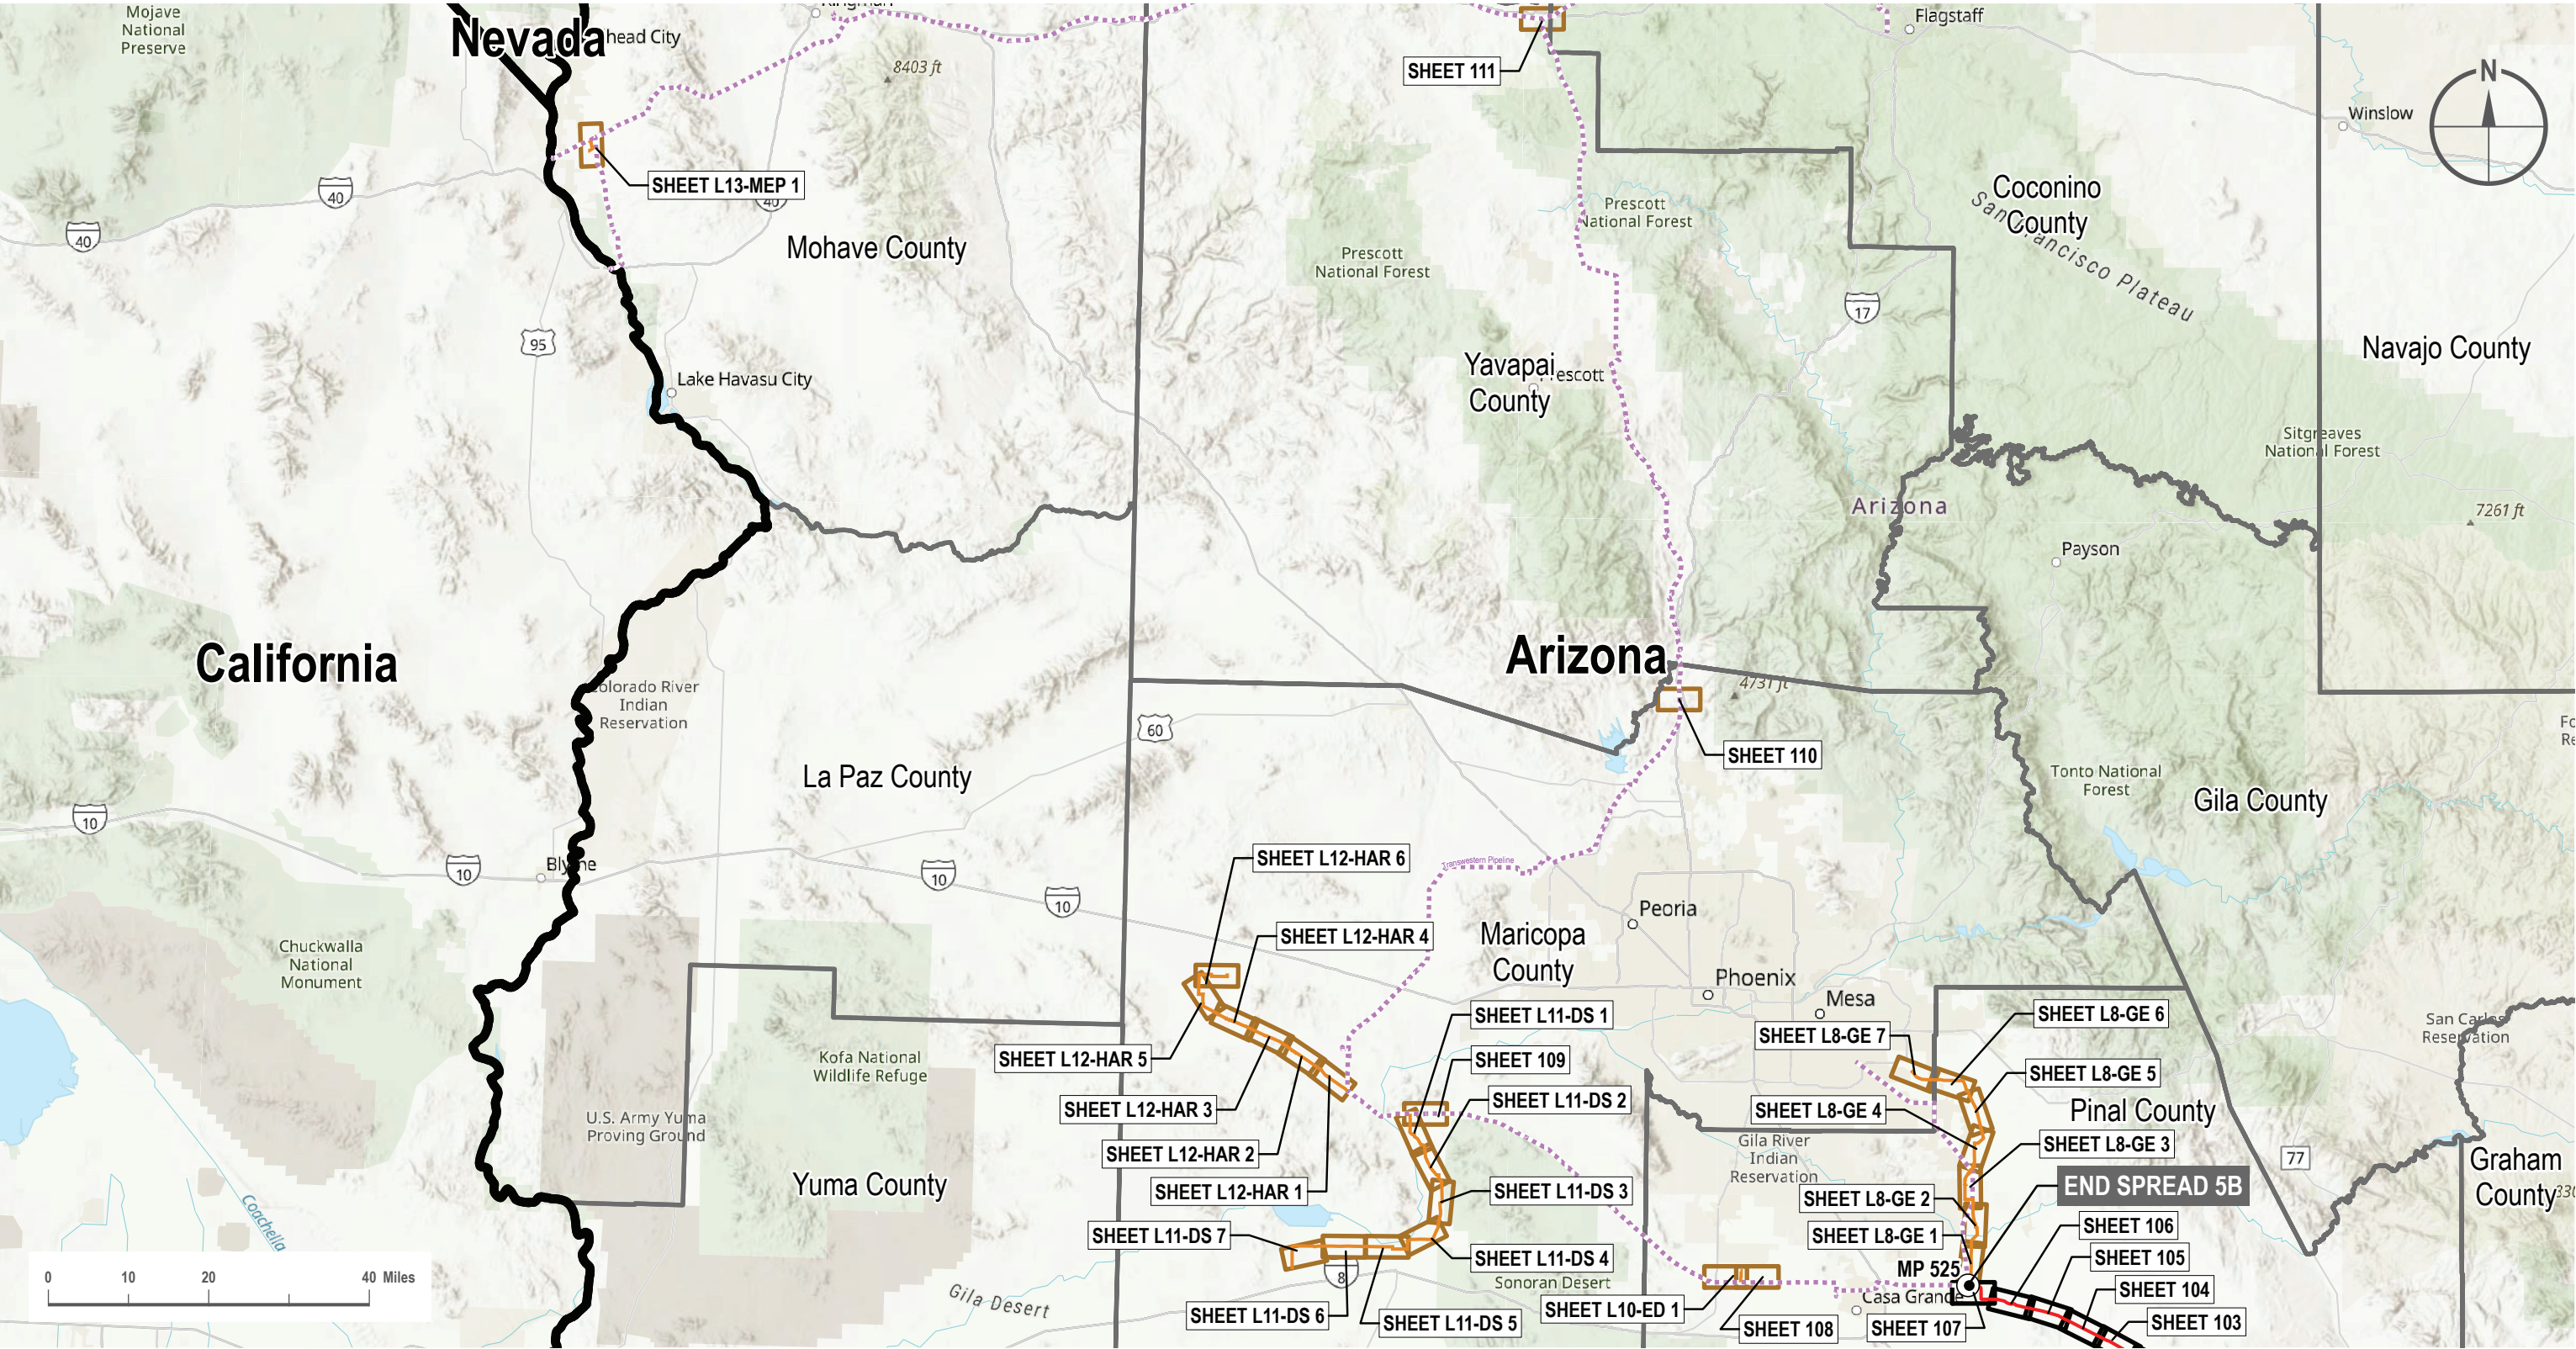

- LEGEND**
- Spread Break
 - Proposed Mainline
 - Proposed Lateral
 - Existing Transwestern Pipeline System

PREPARED BY

EXP Energy Services Inc.
t: +1 (713) 439-3600
11330 Clay Road, Suite 550
Houston, TX 77041
www.exp.com



DESERT SOUTHWEST EXPANSION PROJECT

Client:


Transwestern Pipeline Company, LLC

REVISIONS

Date: 2026-08-18 Revised by: GS Checked by: CL/DD
0 - Issued for Draft FERC Filing

Date: Revised by: Checked by:

DRAWING INFORMATION

Scale: 1 : 1,275,000
Projection: NAD83 UTM 12N (ft)

Sheet: AZ Index 2
Drawing Number: 1001-06-003